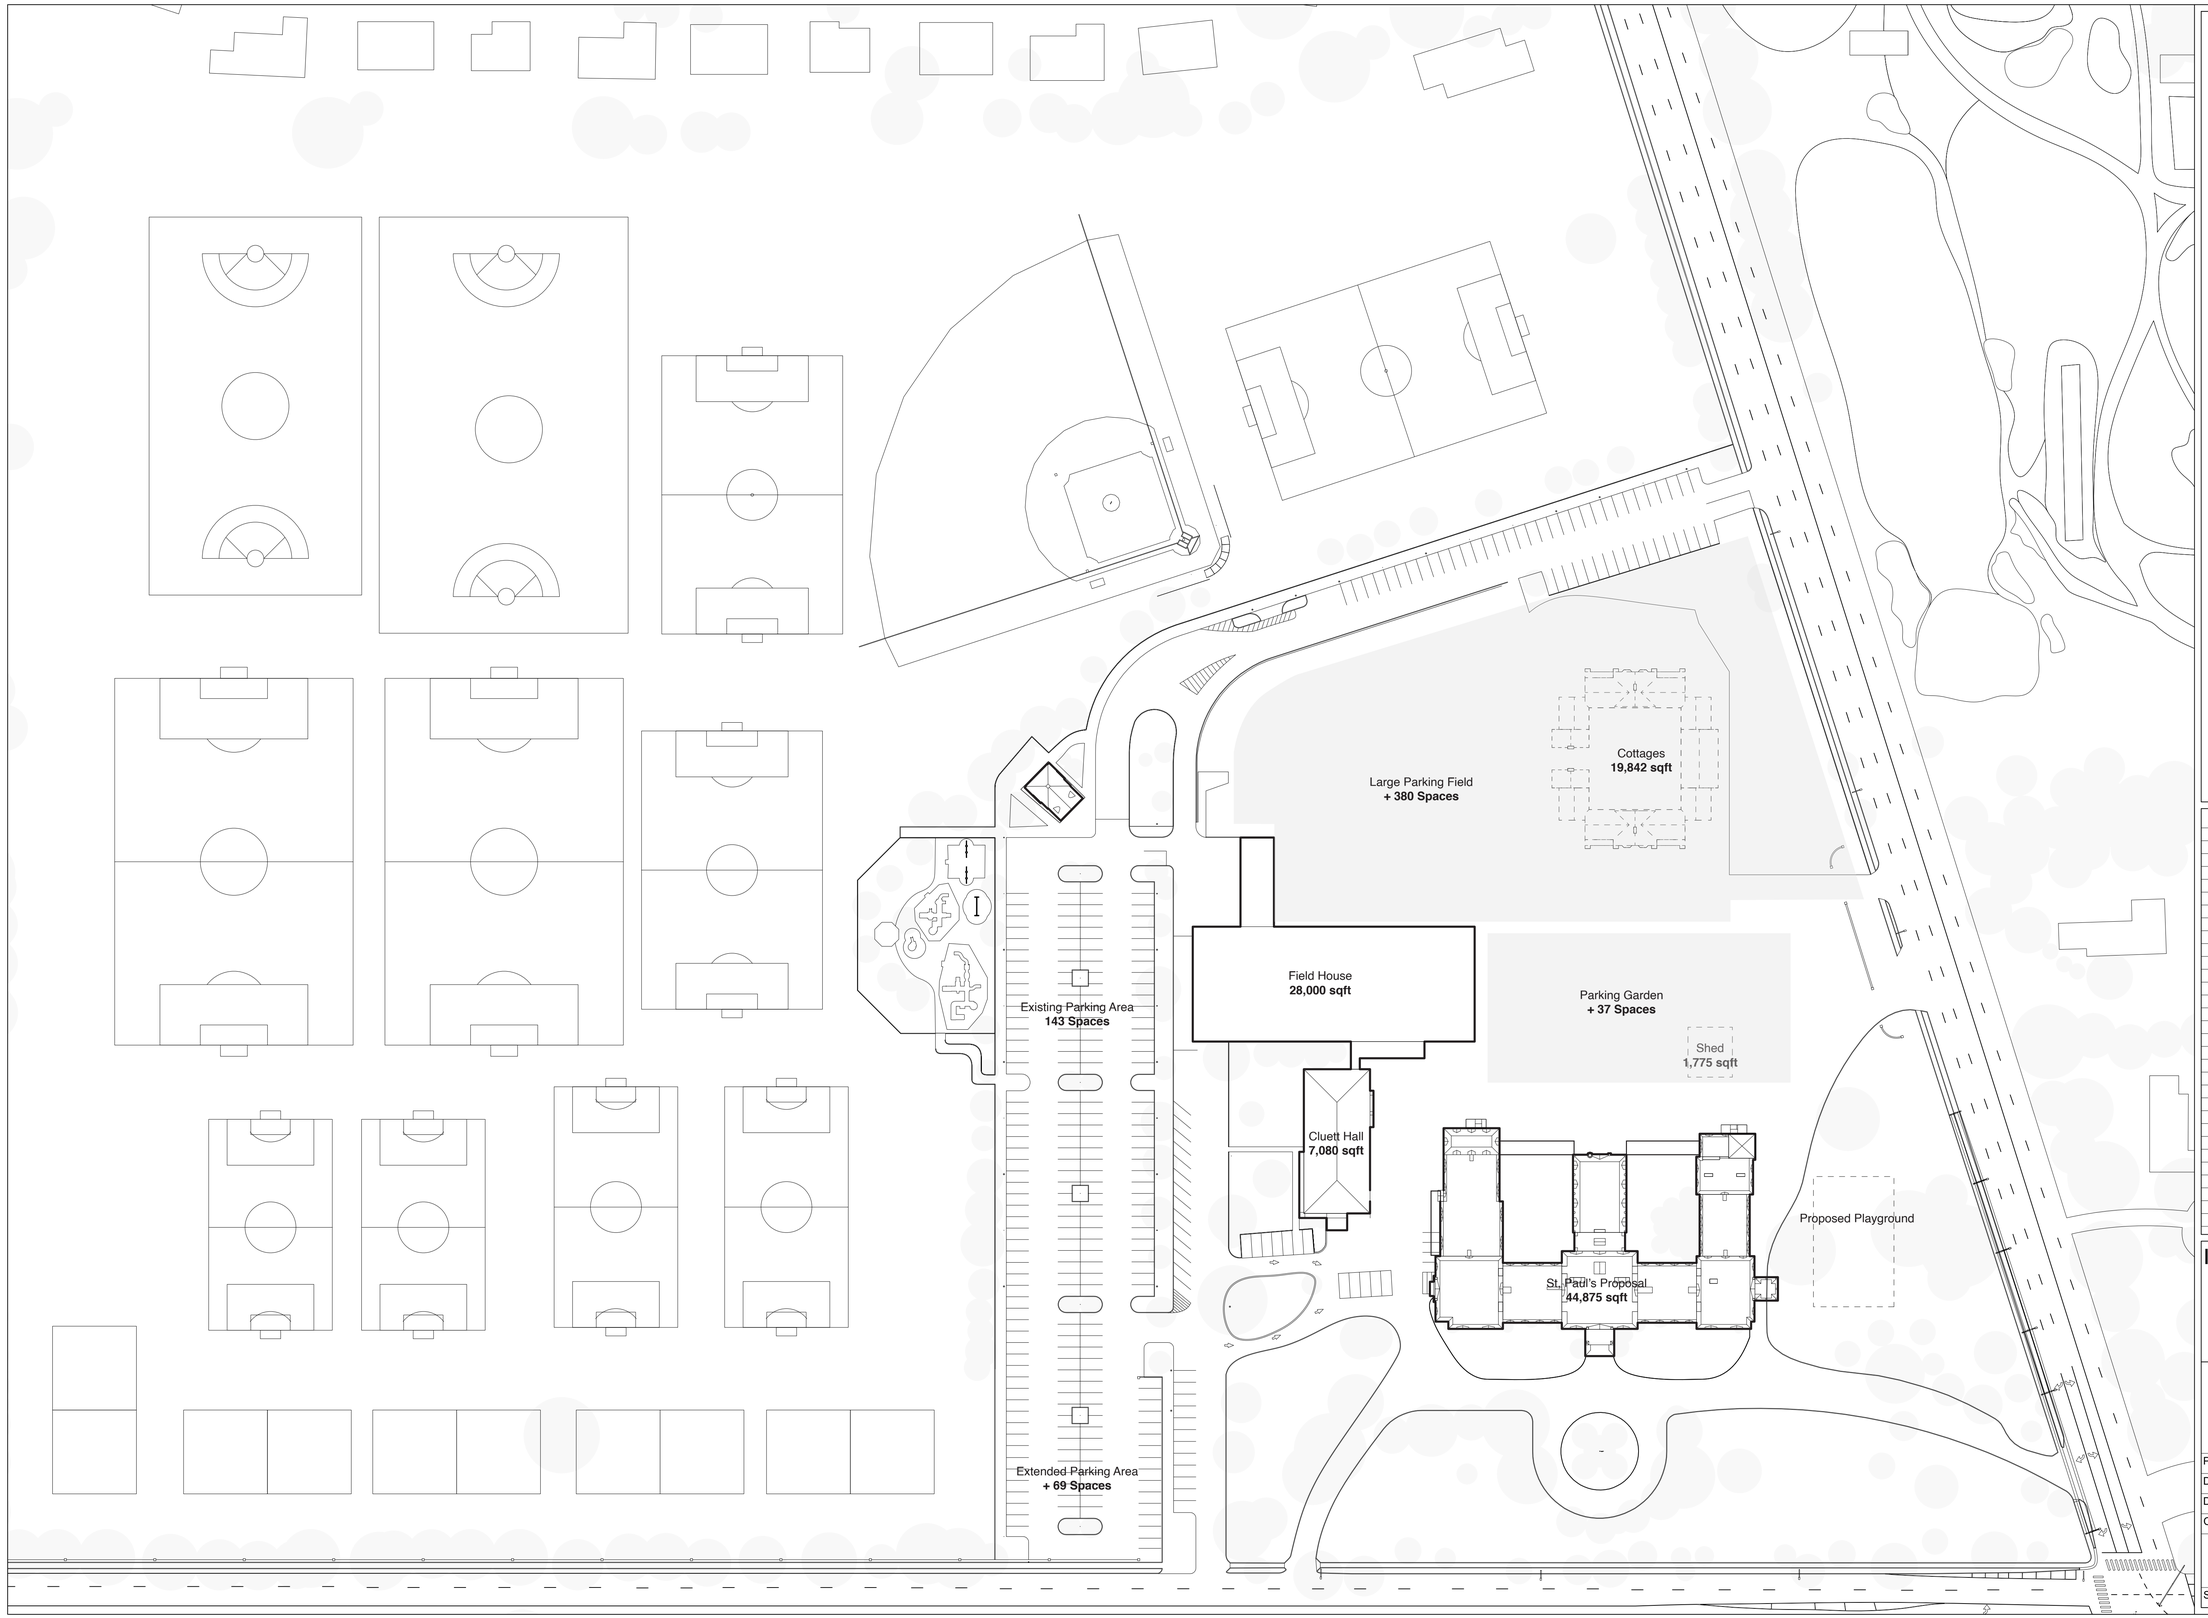

PROGRESS DRAWING

Color	Description

INCORPORATED VILLAGE OF GARDEN CITY

ST. PAULS

PROPOSED PLOT PLAN

Project Number	
Date	
Drawn By	
Checked By	

G-001

Scale 1/64"=1'-0"